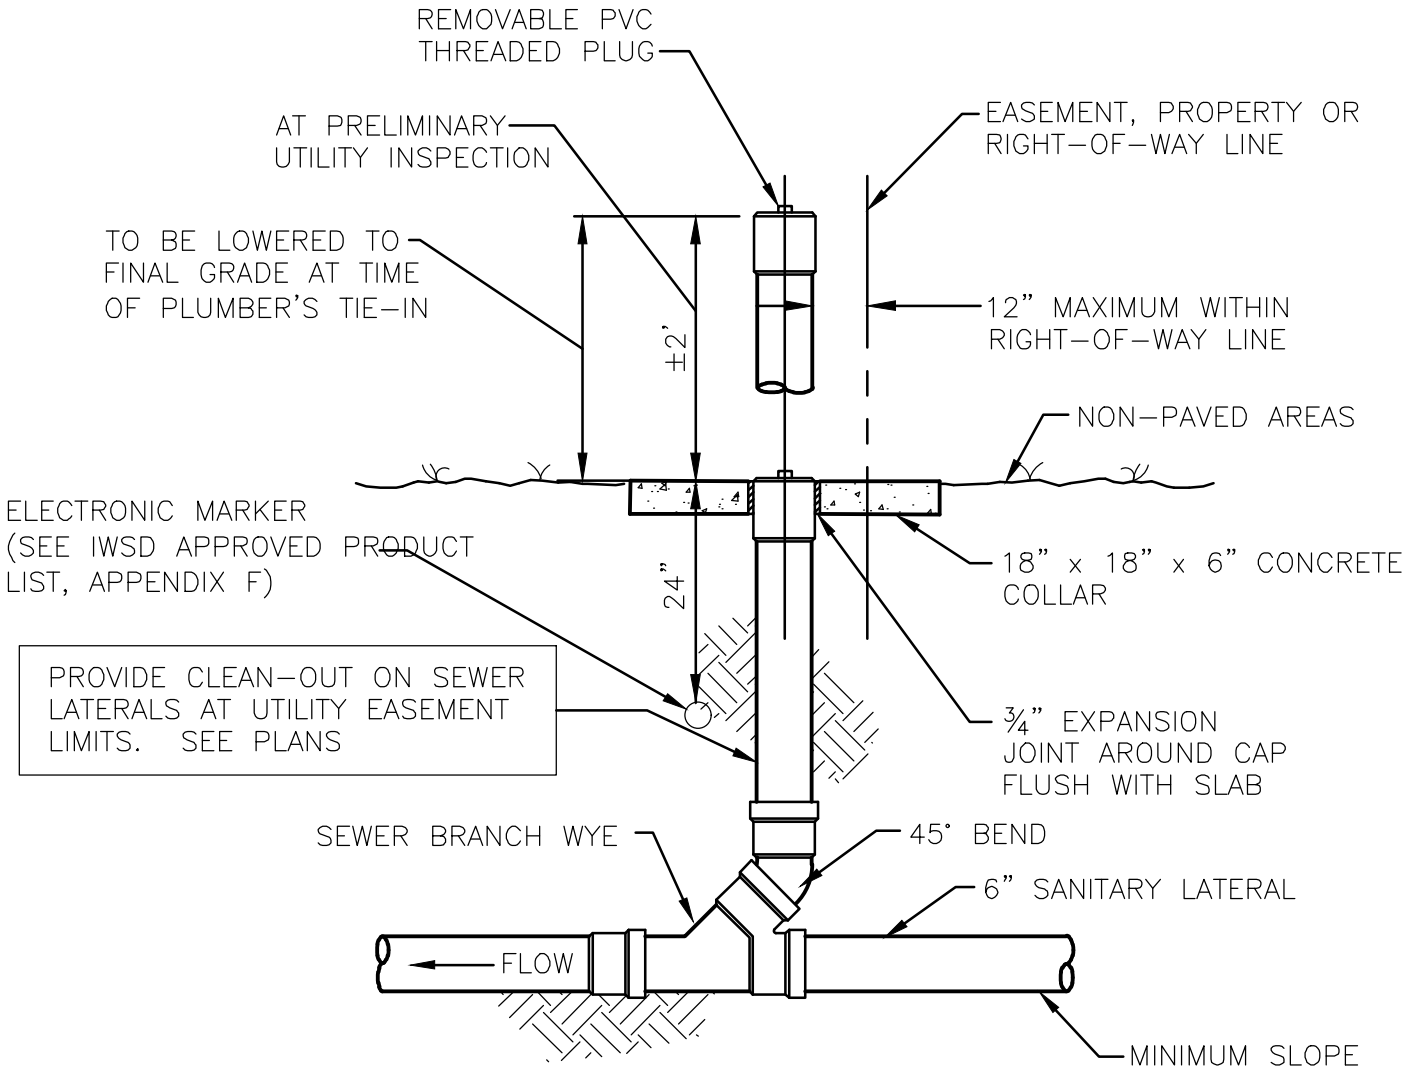

ELEVATION

SEWER CLEAN-OUT DETAIL NON PAVED AREAS

NTS

REVISION DATE:

IMMOKALEE WATER & SEWER DISTRICT

SHEET NO.
WW-12